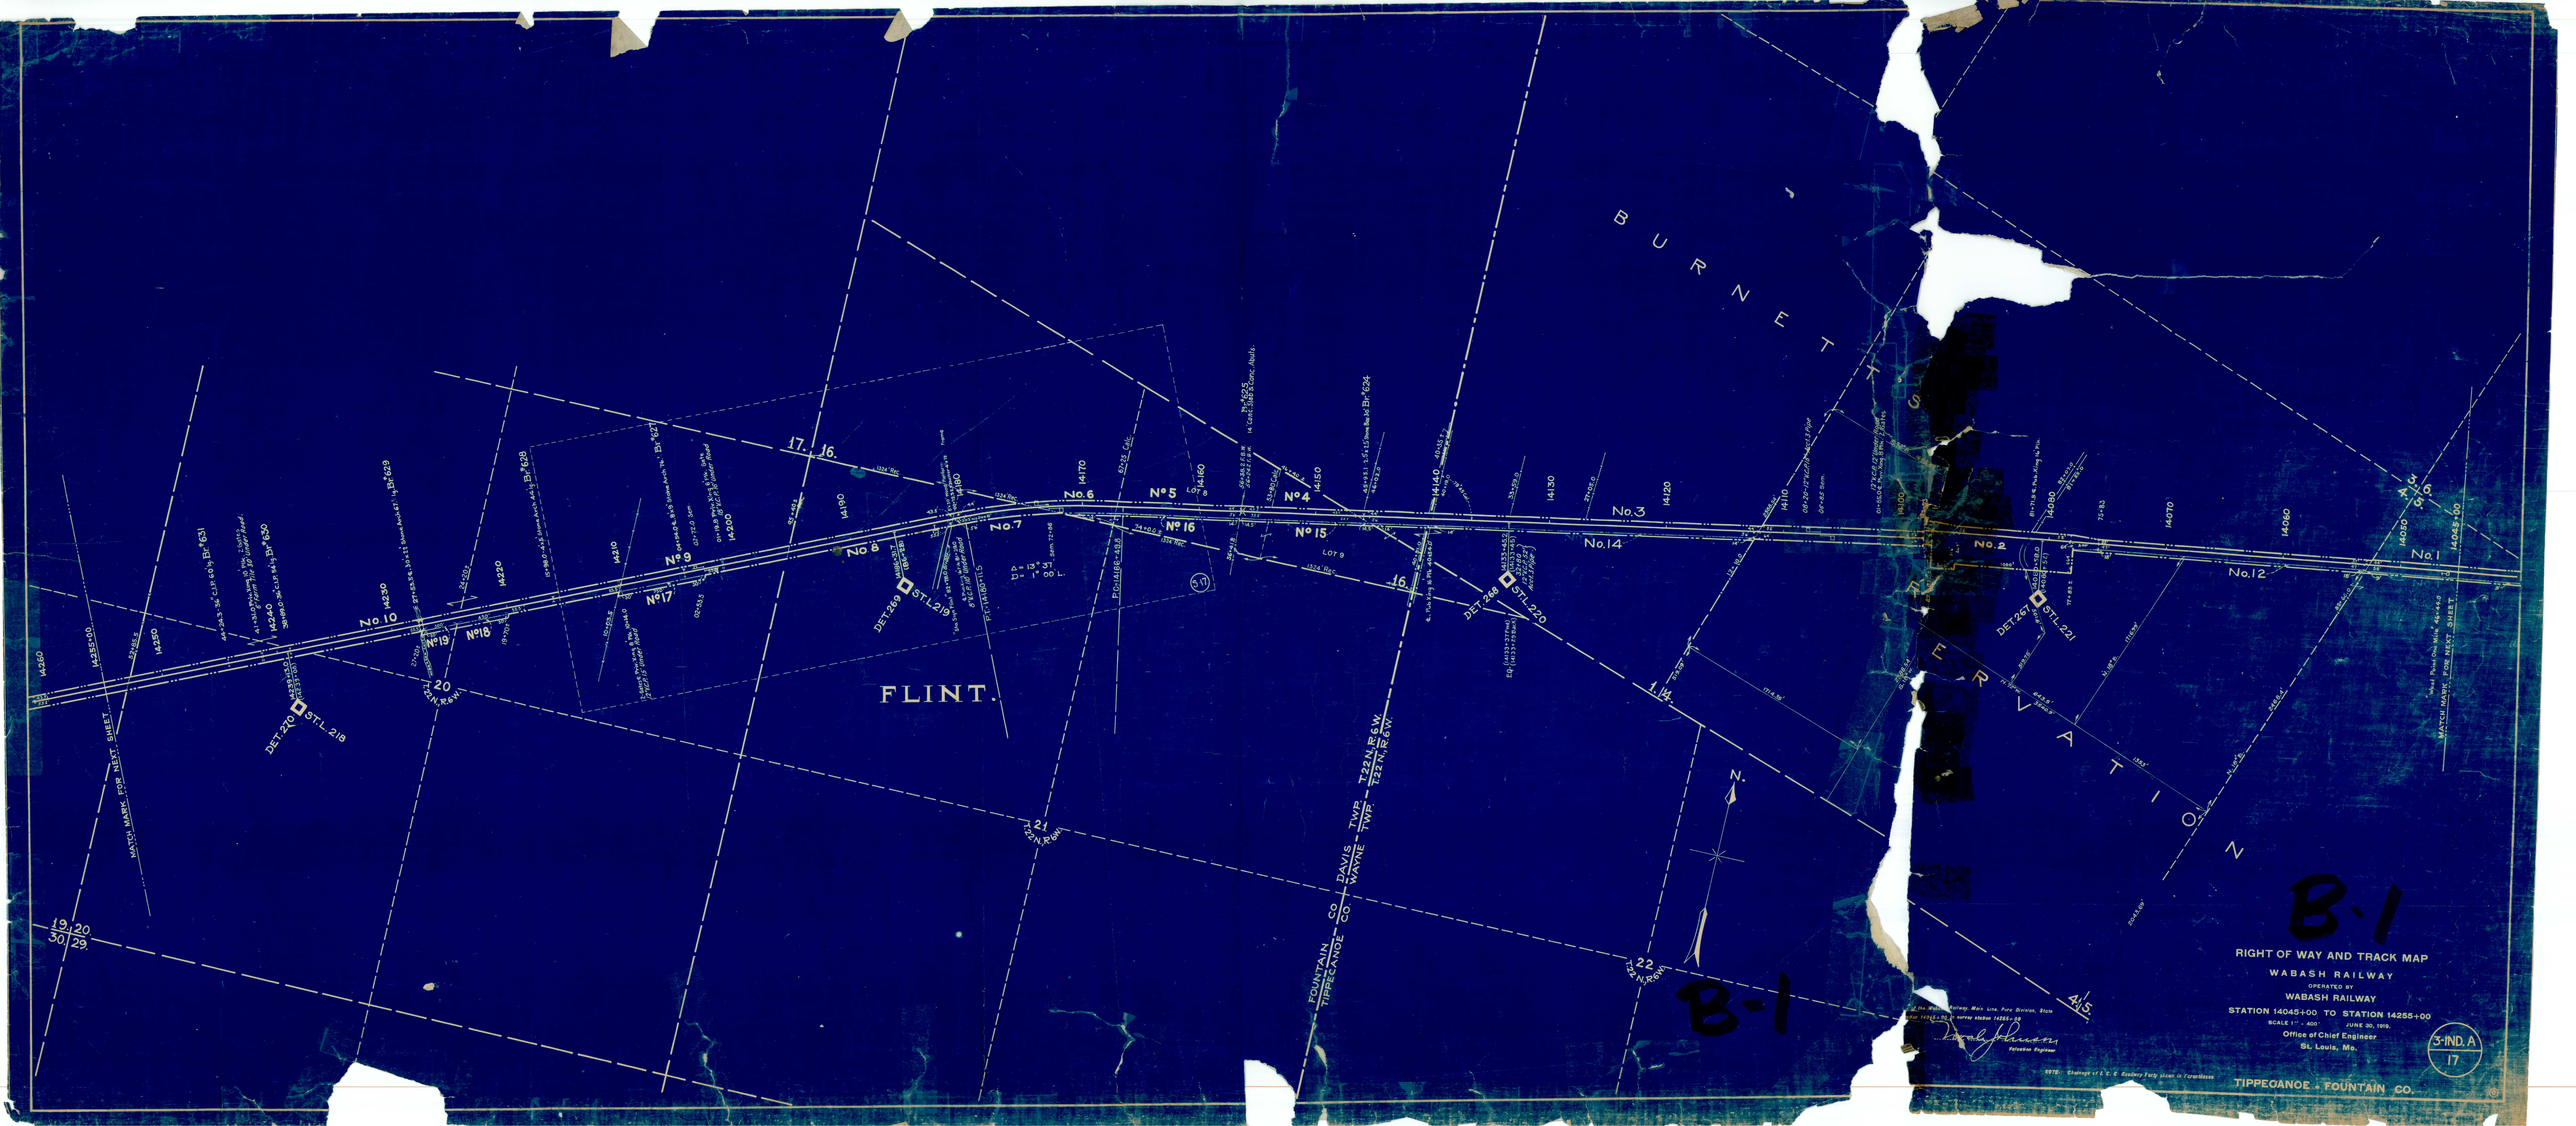

BURNETT'S
RESERVATION
FLINT.
No.1
No.2
No.3
No.4
No.5
No.6
No.7
No.8
No.9
No.10
No.12
No.14
No.15
No.16
No.17
No.18
No.19
DET.270
ST.L.218
DET.269
ST.L.219
DET.268
ST.L.220
DET.267
ST.L.221
FOUNTAIN CO. DAVIS TWP. T.22 N. R.6 W.
TIPPECANOE CO. WAYNE TWP. T.22 N. R.6 W.
MATCH MARK FOR NEXT SHEET
N.
B-1
RIGHT OF WAY AND TRACK MAP
WABASH RAILWAY
OPERATED BY
WABASH RAILWAY
STATION 14045+00 TO STATION 14255+00
SCALE 1" = 400'
JUNE 30, 1919.
Office of Chief Engineer
St. Louis, Mo.
3-IND. A
17
TIPPECANOE - FOUNTAIN CO.