SCALE: 1" = 20'

0 20 60

10 40 80

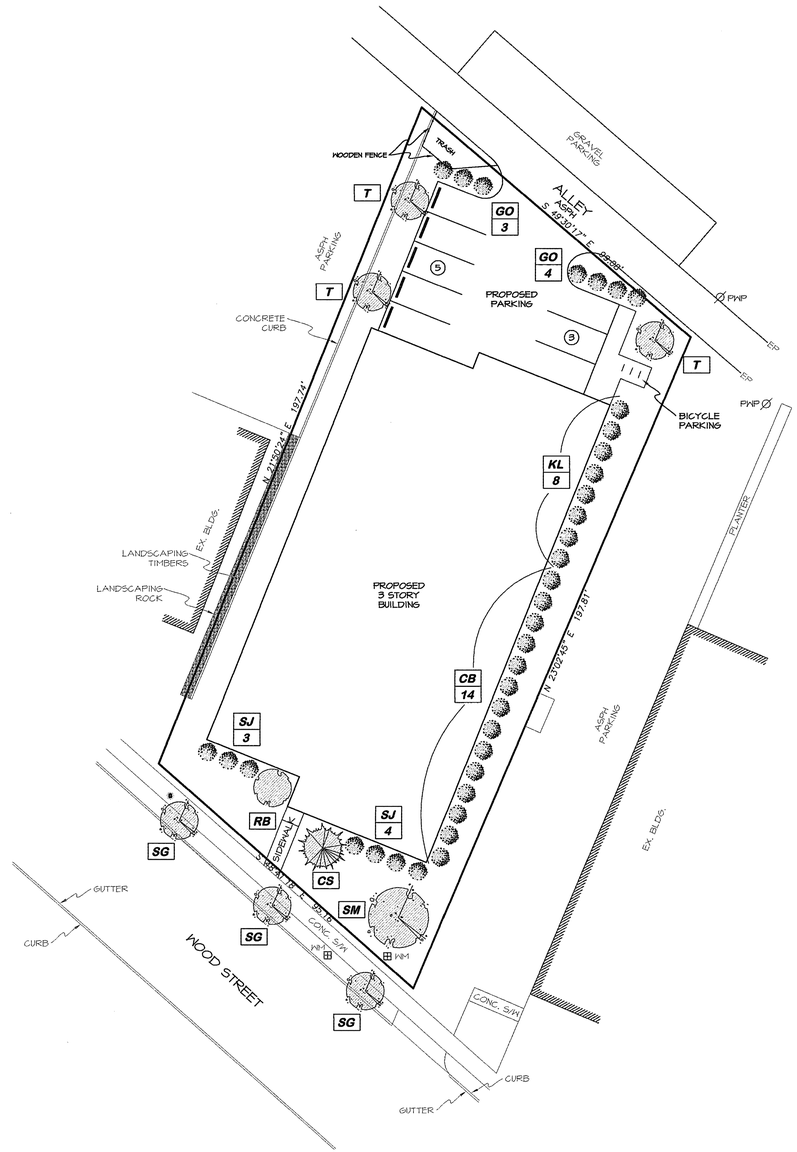

LANDSCAPING PLAN

SCALE: 1"=20'

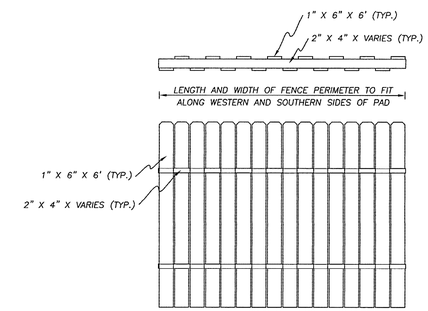

NOTE: USE 4' X 4' CORNER POSTS SET 36" IN THE GROUND.

WOODEN FENCE DETAIL

LEGEND

- Shade Tree
- Evergreen
- Shrub

LANDSCAPING PLANT SCHEDULE

Key	Quantity	Botanical Name	Common Name	Size
CB	14	Ilex glabra 'Compacta'	Compact Inkberry	3 gal.
CS	1	Picea pungens	Colorado Spruce	6'
GO	7	Juniperus virginiana	Shrub 'Gray Owl'	3 gal.
KL	8	Dwarf Korean Lilac	Shrub	3 gal.
RB	1	Taxus x media 'Wardii'	Red Bud	1 1/2" b&b
SG	3	Liquid amber styraciflua	Sweetgum	2 1/2" b&b
SJ	7	Juniper chinensis 'Sea Green'	Sea Green Juniper	18"-24" cont.
SM	1	Acer saccharinum	Sugar Maple	2 1/2" b&b
T	3	Lirodendron tulipifera	Tulip	2 1/2" b&b

PERCENTAGE OF GREEN SPACE = 35%

NOTES: 1. Installation of landscaping to be in accordance with City of West Lafayette Standard Requirements and Specifications as shown in Sheets 13 and 14 of the City's Standards Sheets.

2. The landscaping plan is subject to a final review by the West Lafayette Greenspace Administrator at the time of submittal of the Final Detailed Plans for approval and sign-off by the City of West Lafayette.

C&S ENGINEERING

Civil Engineers ◆ Land Surveyors

1025Plat1.dwg

LANDSCAPING PLAN
BOARDWALK APARTMENTS PLANNED DEVELOPMENT
112 W. WOOD ST., CITY OF WEST LAFAYETTE, INDIANA

REVISIONS									
NO.	DATE	BY	2			DRAWN BY MAB	SCALE 1"=20'	Sheet Number 3 of 5
			3			CHK'D: PJC	DATE 2/28/07	DRAWING NO. A-1025.1(M-63)
1			4			FIELD BOOK -N/A-	CODO 1025Plat1.crd	

1719 Monon Avenue, Lafayette, IN 47904 Ph: (765) 423-4181 Fax: (765) 423-4194