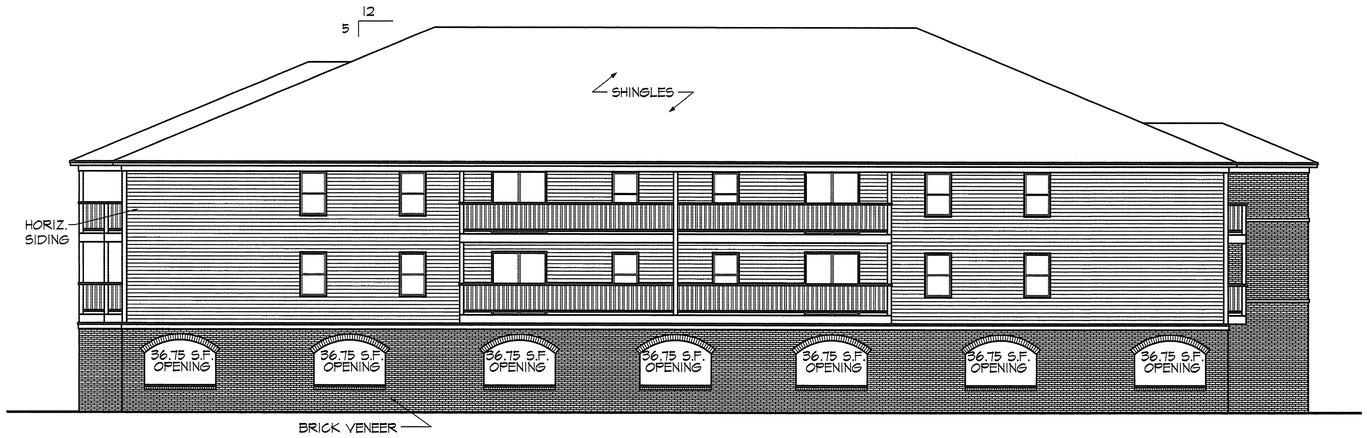

RIGHT SIDE ELEVATION

SCALE: 1/8" = 1'-0"

FRONT ELEVATION

SCALE: 1/8" = 1'-0"

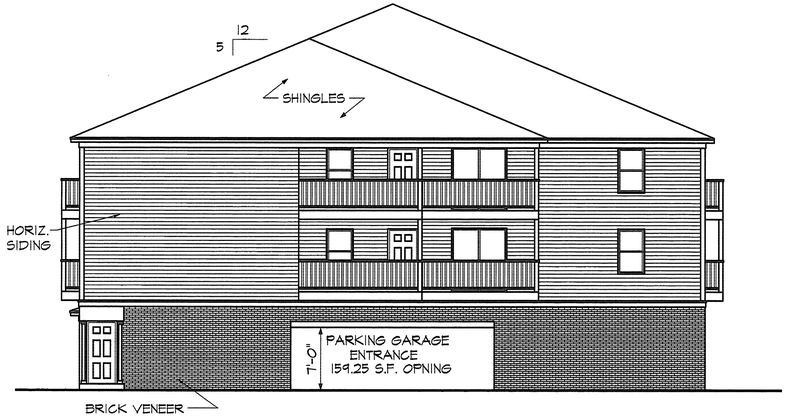

REAR ELEVATION

SCALE: 1/8" = 1'-0"

TOTAL GARAGE VENTILATION
710.5 SQ.FT.
REQUIRED GARAGE VENTILATION
698.4 SQ.FT.

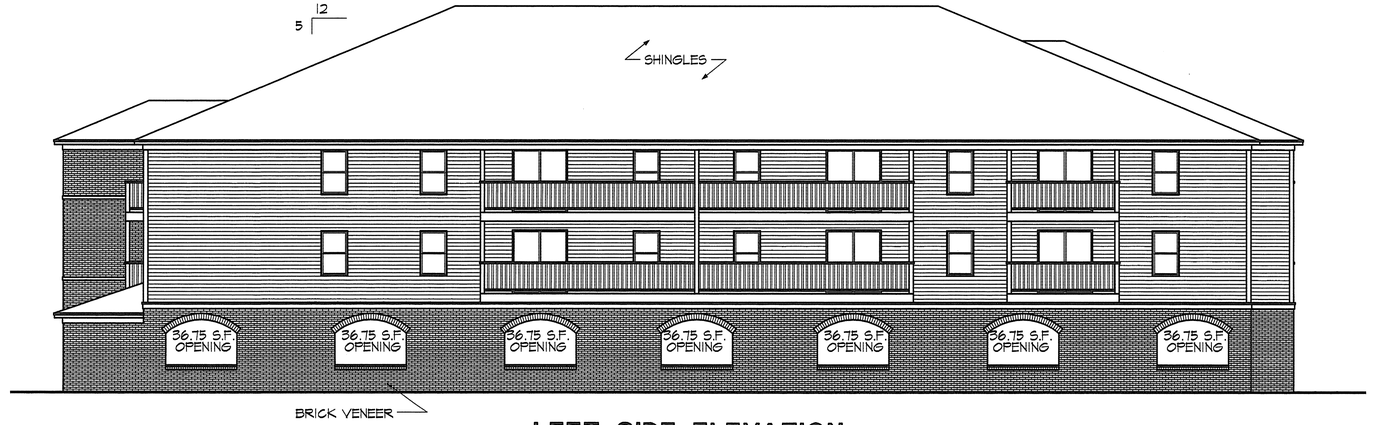

LEFT SIDE ELEVATION

SCALE: 1/8" = 1'-0"

C&S ENGINEERING

Civil Engineers ◆ Land Surveyors

1025Plat1.dwg

ELEVATION VIEWS
BOARDWALK APARTMENTS PLANNED DEVELOPMENT
112 W. WOOD ST., CITY OF WEST LAFAYETTE, INDIANA

REVISIONS									
NO.	DATE	BY	2			DRAWN BY MAB	SCALE 1"=20'	Sheet Number	4
			3			CHK'D: PJC	DATE 2/28/07	DRAWING NO. A-1025.1(M-63)	of 5
1			4			FIELD BOOK -N/A-	COGO 1025Plat1.crd		

1719 Monon Avenue, Lafayette, IN 47904 Ph: (765) 423-4191 Fax: (765) 423-4194