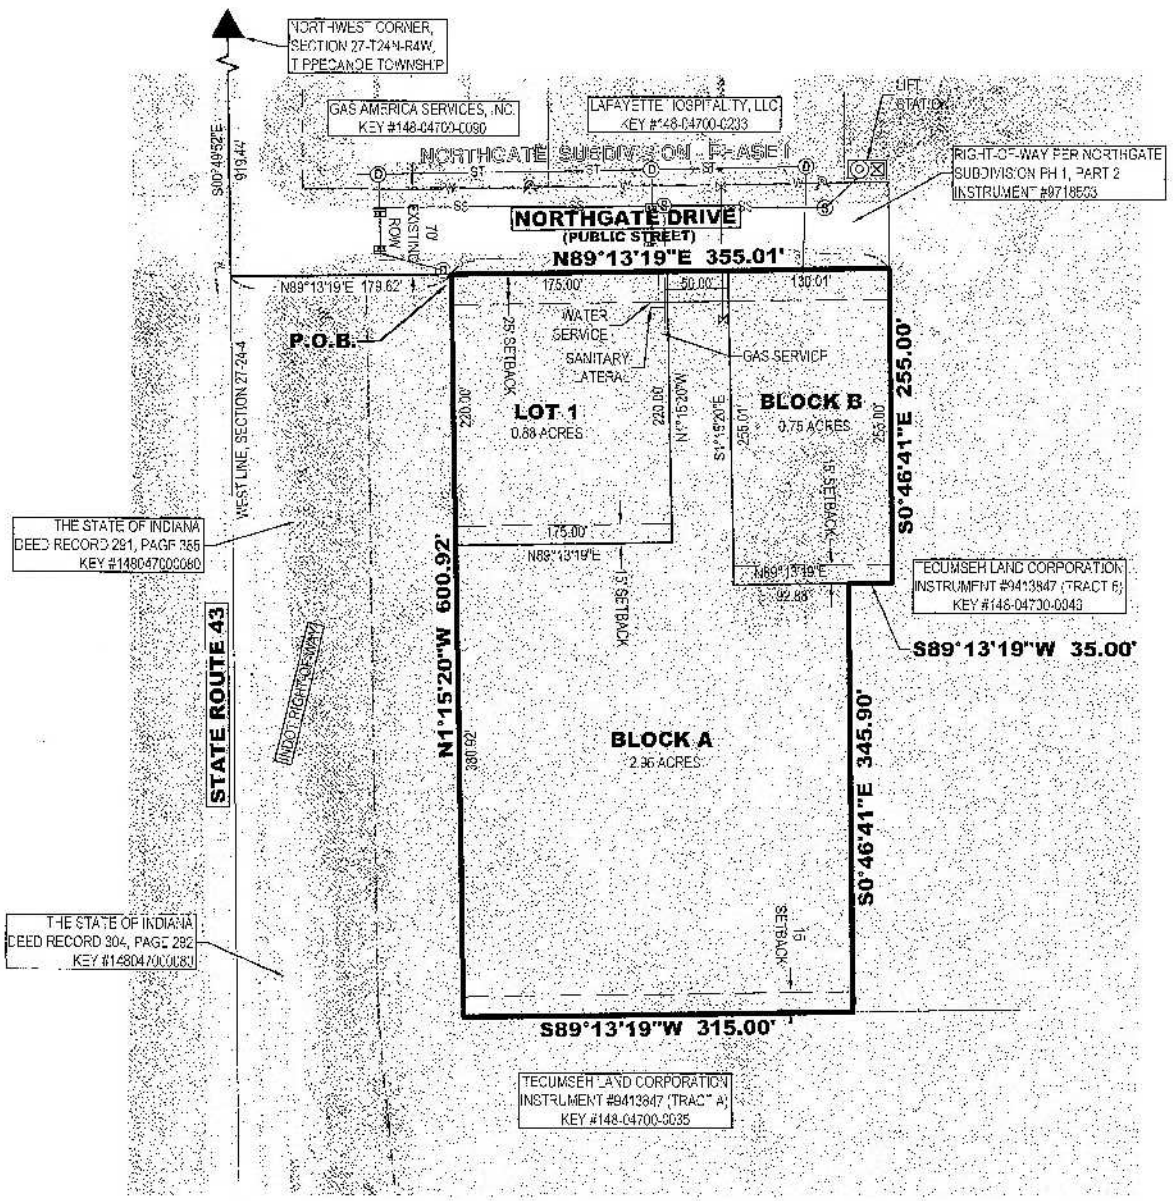

LEGEND

- ▲ = SECTION CORNER AS NOTED
- [P.O.B.] = POINT OF BEGINNING
- (D) = STORM SEWER STRUCTURE
- = CATCH BASIN
- = CURB INLET
- (S) = SANITARY SEWER MANHOLE
- = ROADWAY CENTERLINE
- = EXISTING FENCE LINE AS NOTED
- SS = EXISTING SANITARY SEWER LINE
- ST = EXISTING STORM SEWER LINE
- W = EXISTING WATER LINE
- G = EXISTING GAS LINE
- FO = EXISTING FIBER OPTIC LINE
- E = EXISTING UNDERGROUND ELECTRIC

HORIZONTAL SCALE: 1" = 100'

NORTHGATE EAST SUBDIVISION

RICHARD A. BOENNING
220 SHEFFIELD ROAD
WEST LAFAYETTE, IN 47905

LOCATION: PART OF THE NW QUARTER OF SECTION 27, TOWNSHIP 24 NORTH, RANGE 4 WEST, TIPPECANOE TOWNSHIP, TIPPECANOE COUNTY, INDIANA

PROJECT: 07014 | DATE: 4/16/2007

DRAWING FILE: 07014-PRELIM PLAT.DWG

CHECKED BY: CSK | DRAWN BY: CSK

TITLE: PRELIMINARY PLAT

2

Engineering & Surveying
Michael Baker Corporation