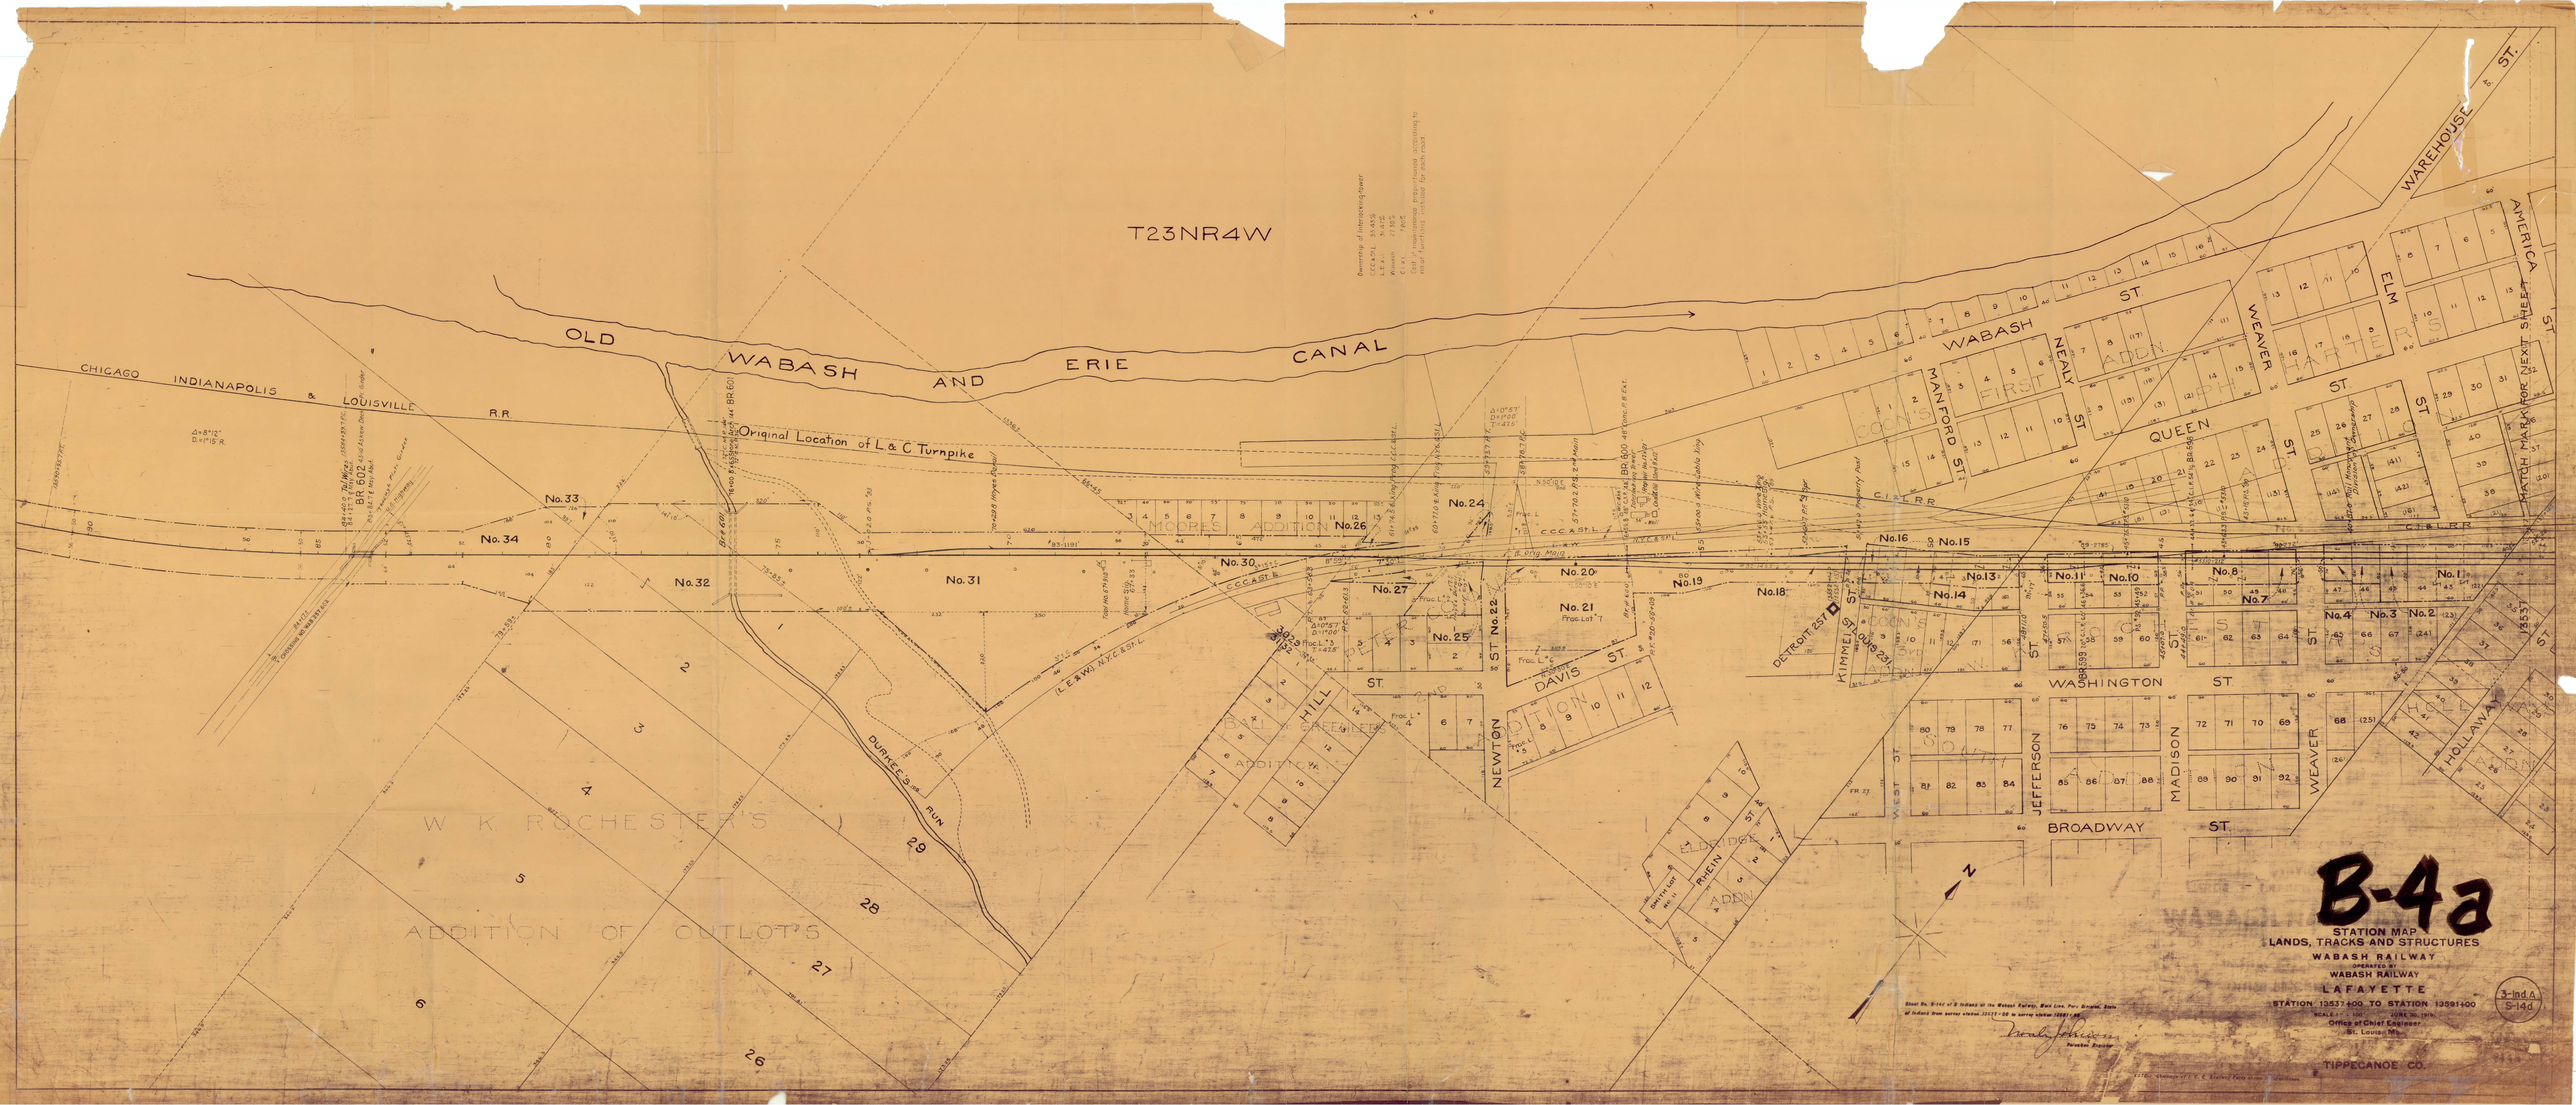

T23NR4W
OLD WABASH AND ERIE CANAL
CHICAGO INDIANAPOLIS & LOUISVILLE R.R.
Original Location of L. & C. Turnpike
MOORES ADDITION
W. K. ROCHESTER'S ADDITION OF OUTLOT'S
DURKEE'S RUN
WABASH ST.
NEALY ST.
MANFORD ST.
QUEEN ST.
WEAVER ST.
ELM ST.
AMERICA ST.
WAREHOUSE ST.
MATCH MARK FOR NEXT SHEET
WASHINGTON ST.
BROADWAY ST.
JEFFERSON ST.
MADISON ST.
WEAVER ST.
HOLLAWAY ST.
KIMMEL ST.
DETROIT 25T
DAVIS ST.
NEWTON ST.
HILL ST.
RHEIN ST.
ELDRIDGE ST.
WEST ST.
No. 1
No. 2
No. 3
No. 4
No. 7
No. 8
No. 10
No. 11
No. 13
No. 14
No. 15
No. 16
No. 18
No. 19
No. 20
No. 21
No. 22
No. 24
No. 25
No. 26
No. 27
No. 30
No. 31
No. 32
No. 33
No. 34
B-4a
STATION MAP
LANDS, TRACKS AND STRUCTURES
WABASH RAILWAY
OPERATED BY
WABASH RAILWAY
LAFAYETTE
STATION 13537+00 TO STATION 13591+00
SCALE 1" = 100'
JUNE 30, 1919
Office of Chief Engineer
St. Louis, Mo.
TIPPECANOE CO.
3-Ind.A
S-14d