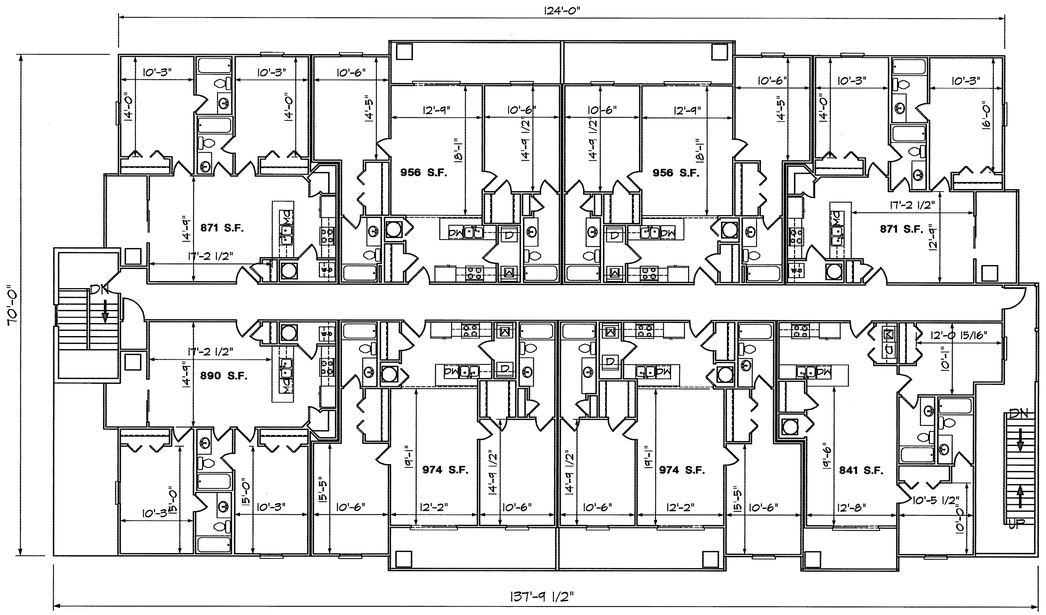

2ND FLOOR PLAN **9305 S.F.**

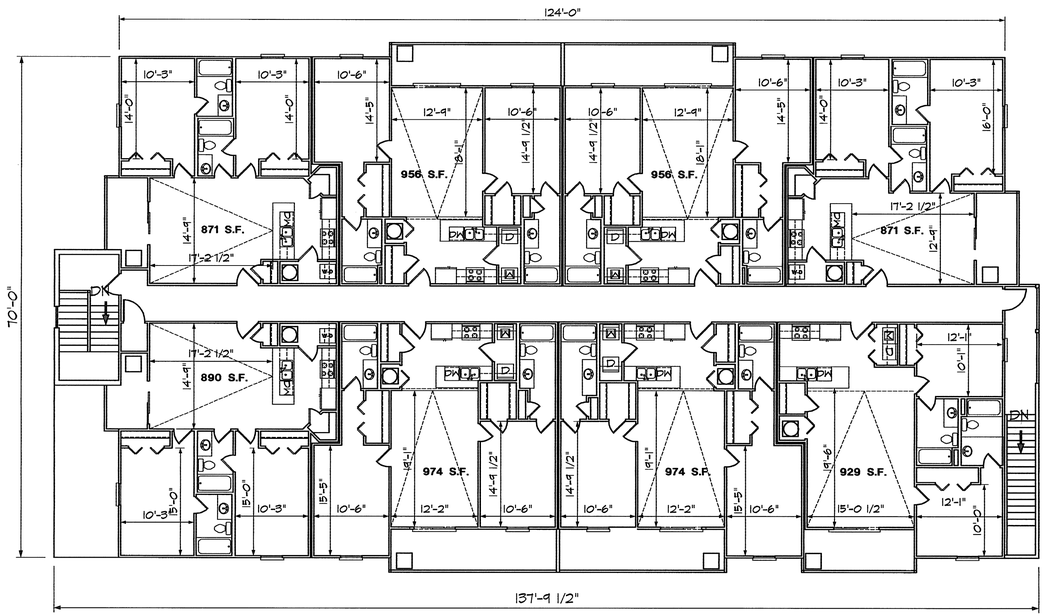

3RD FLOOR PLAN **9310 S.F.**

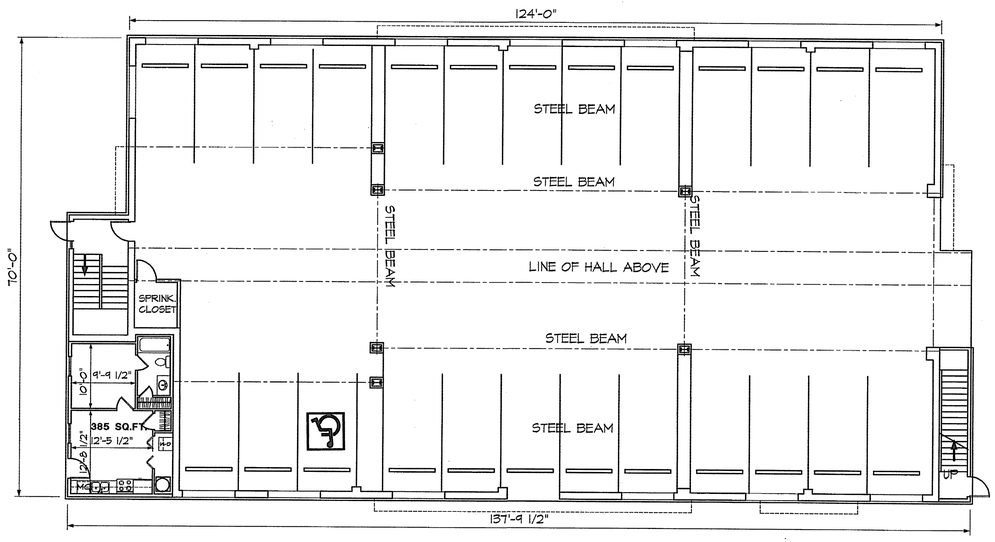

GROUND LEVEL PARKING GARAGE

C&S ENGINEERING

Civil Engineers ◆ Land Surveyors

1025Plat1.dwg

BUILDING FLOORPLAN
BOARDWALK APARTMENTS PLANNED DEVELOPMENT
112 W. WOOD ST., CITY OF WEST LAFAYETTE, INDIANA

REVISIONS								
NO.	DATE	BY	2			DRAWN BY MAB	SCALE 1"=20'	Sheet Number 5 of 5
			3			CHK'D: PJC	DATE 2/28/07	DRAWING NO. A-1025.1(M-63)
1			4			FIELD BOOK -N/A-	CODO 1025Plat1.crd	

1719 Monon Avenue, Lafayette, IN 47904 Ph: (765) 423-4191 Fax: (765) 423-4194